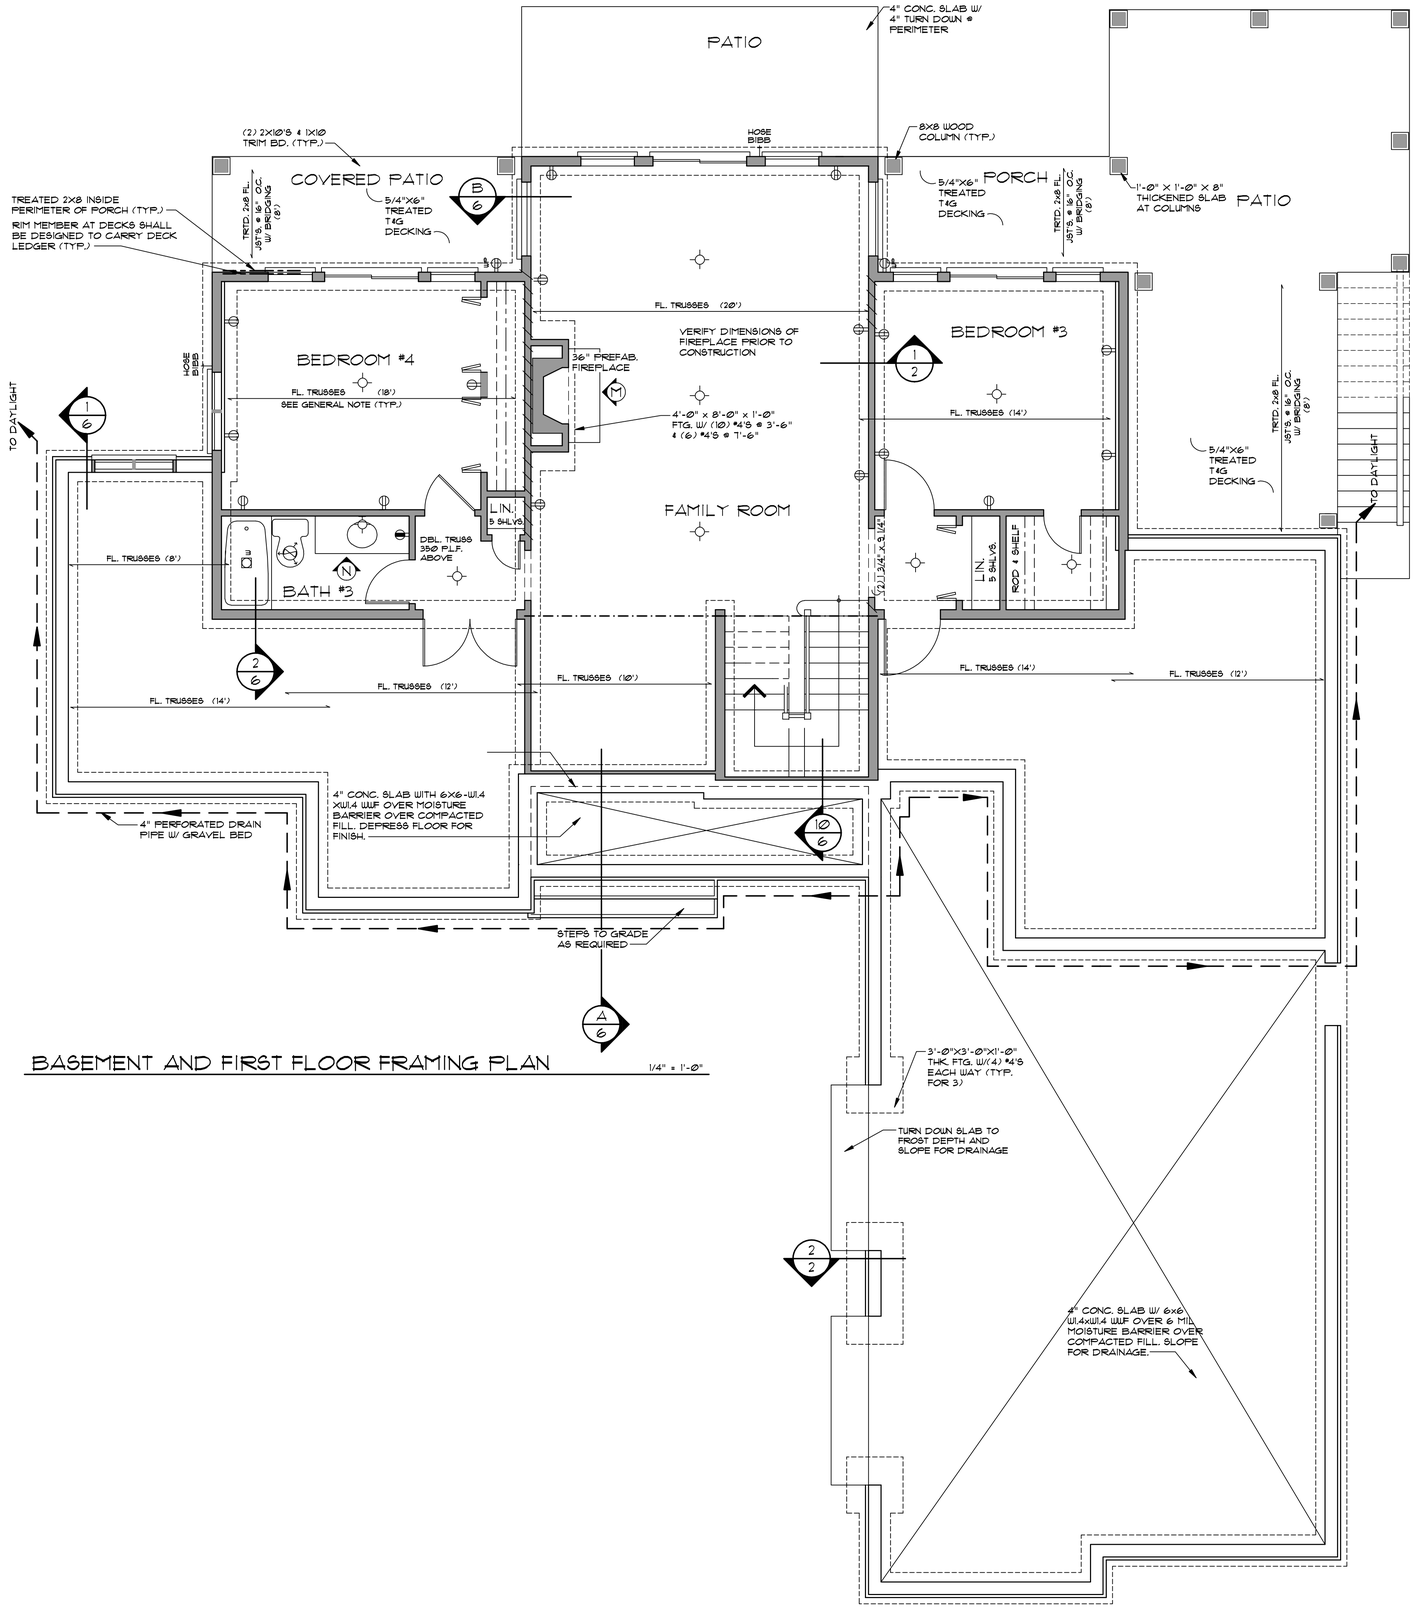

BASEMENT AND FIRST FLOOR FRAMING PLAN

1/4" = 1'-0"